N

North Elevation

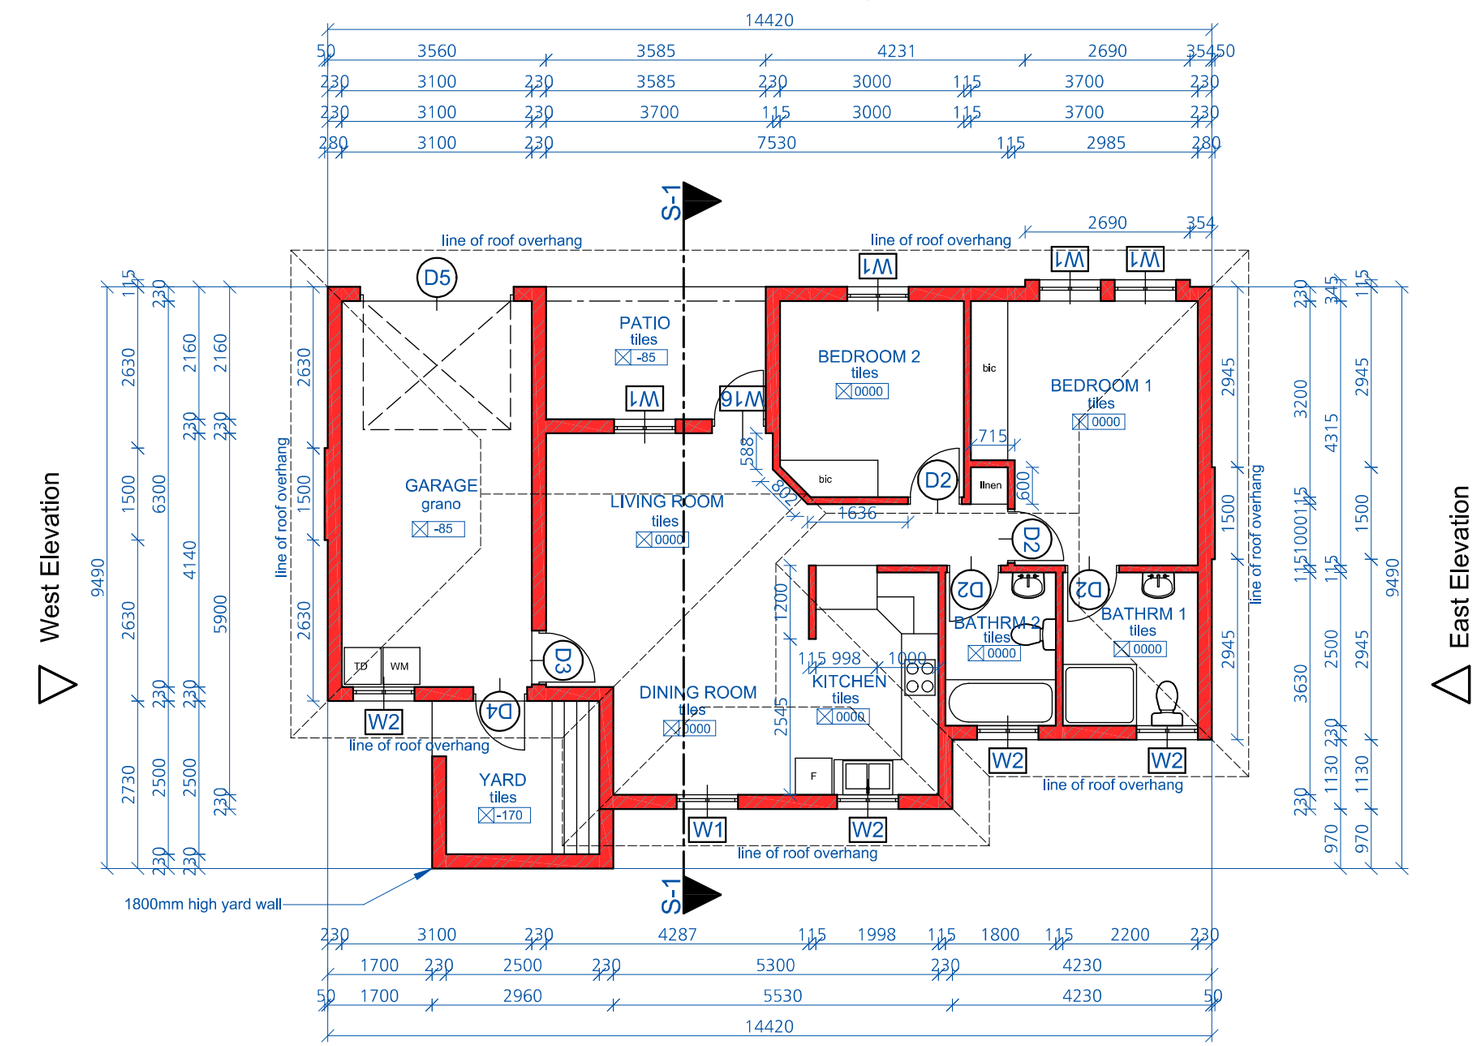

South Elevation

Floor Plan
1:100

AREAS

HOUSE	79.0m²
COVERED PATIO	7.7m²
GARAGE	23.5m²
TOTAL	110.2m²
YARD	7.7m²

SANS 204: ENERGY EFFICIENCY

	ACTUAL	ALLOWED
C_U	98.829	110.600
SHGC	4.249	9.480

CO-LAB architects
m +27(0) 82 332 9164
f +27(0) 86 511 0705
e louisjonker@vodamail.co.za
PO BOX 26523
STEILTES
NELSPRUIT
1213
sacap reg: 7753
saia reg: 7523
cc reg: 2008/0861/23
vat reg: 4360247227

project

PROPOSED 2 BEDROOM, SINGLE TITLE HOUSE ON STAND 7471, MARLOTHII, MACADAMIA VILLAGE @ THE ALOES, POLOKWANE

drawing name

Floor Plan

PLAN E - OPTION B
north entrance

PROJECT STATUS	APPROVAL	SCALE	DATE
Working Drawings	CLIENT ARCHITECT	1:100	2013-02-05
		DRAWN: GVR	CHECKED: Louis Jonker

All drawings must be checked and all dimensions must be correlated on site before any material is delivered.
Discrepancies must immediately be brought to the attention of the Architect.
Copyright is reserved on all drawings and designs.

CA 10-14-E1-WD-02