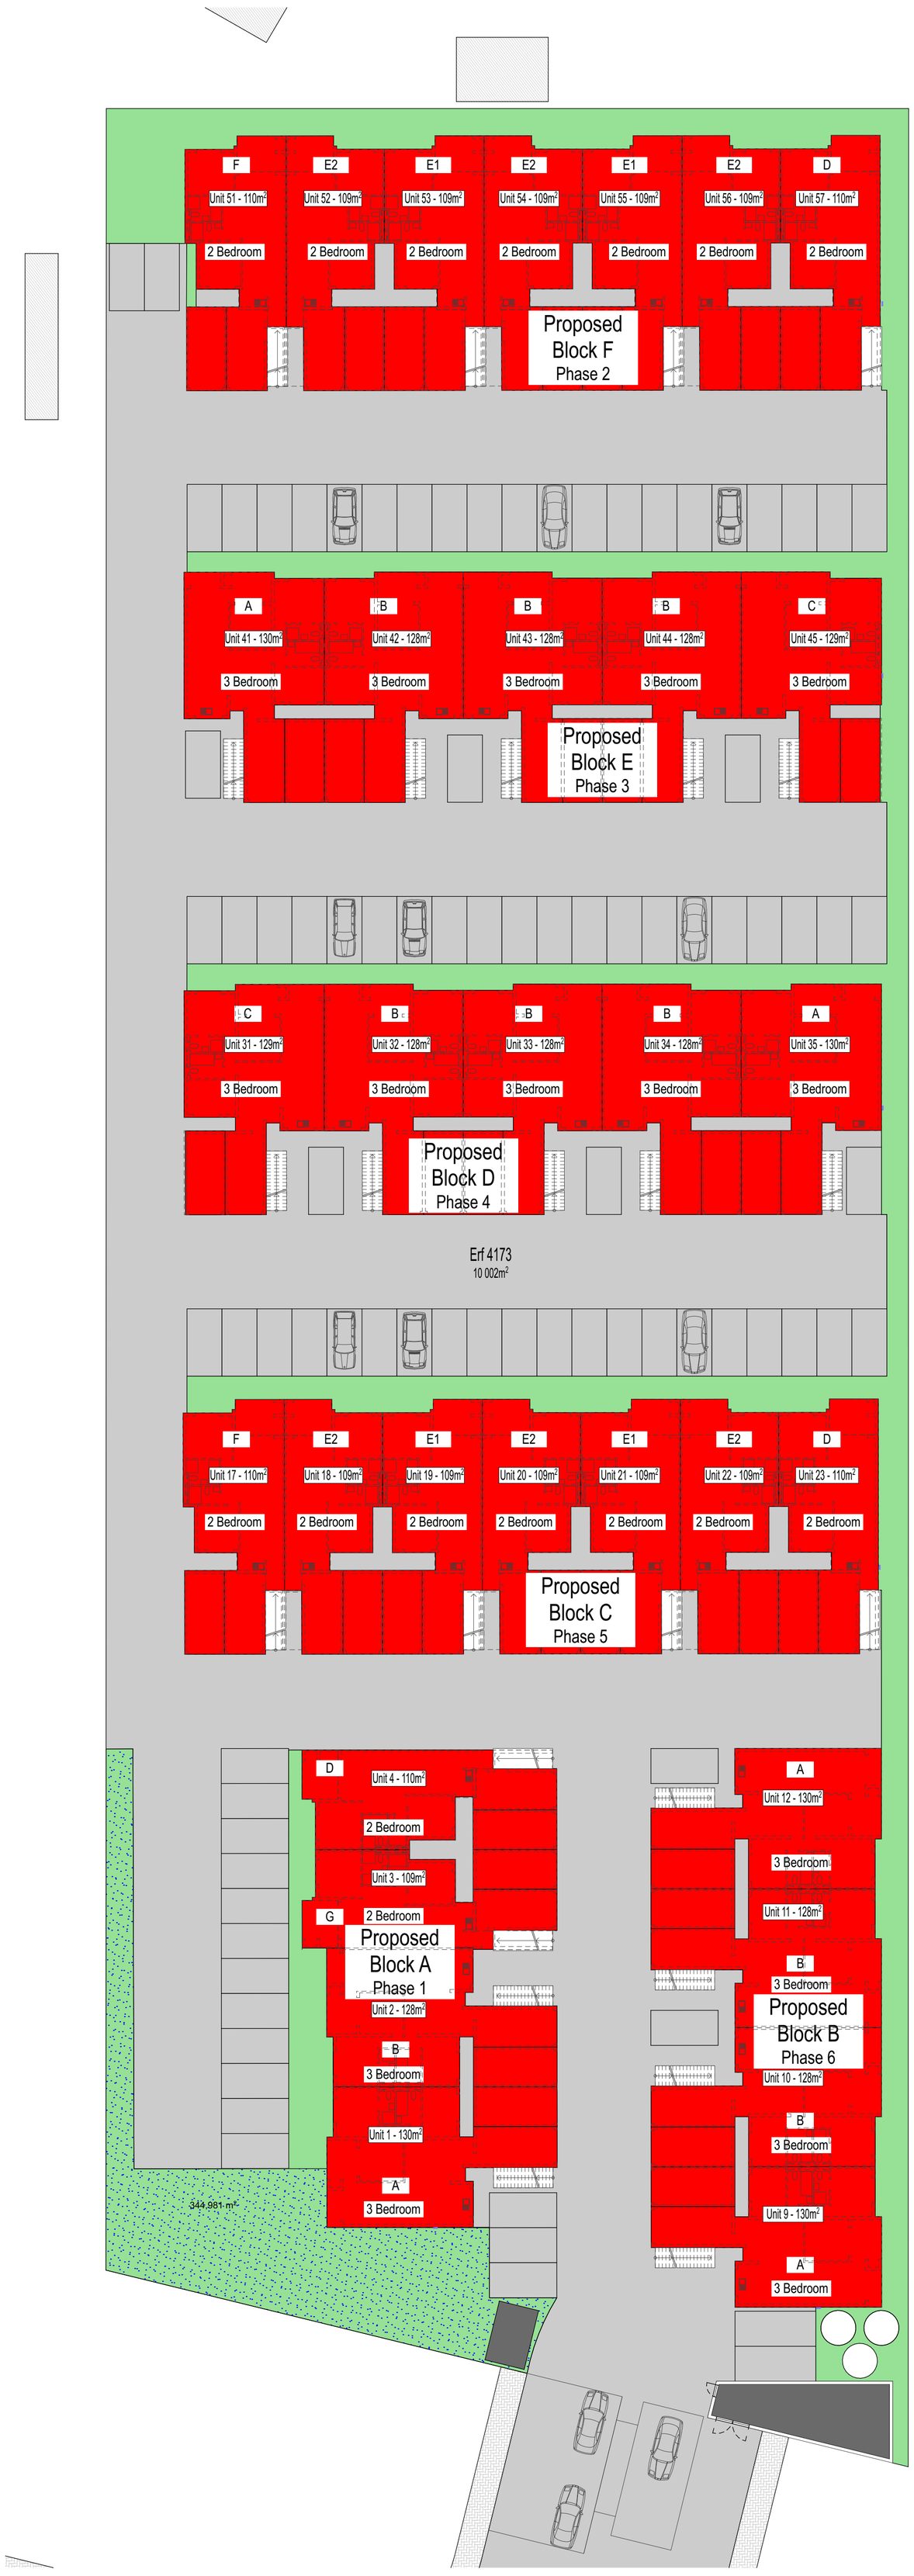

GENERAL NOTES

1. This drawing is the copyright of the architect
2. Do not scale refer only to figure dimensions
3. Any discrepancies to be reported to the architect immediately
4. All dimensions and levels must be checked on site prior to setting out
5. All work to be carried out strictly in accordance with Municipal Bylaws & SABS SANS 10400

ALL LEVELS ARE TO BE CONFIRMED ON SITE PRIOR TO CONSTRUCTION

rev	date	description	by
A	03/03/2020	marketing layout	MDB

project

NEW DEVELOPMENT ON ERF 4173 RYNFIELD EXT.67, BENONI, GAUTENG

de beer STUDIO

ARCHITECTURE | INTERIOR | FURNITURE

De Beer Studio (Pty) Ltd | Reg No. 2016/421022/07
Po Box 2365, Wingate Park, Pretoria, 0153
Cell: +27 (0)82 787 1755 | info@debeerstudio.co.za
www.debeerstudio.co.za

drwg title	date
GROUND FLOOR MARKETING	Mar 2020
	drawn al/mdb

project no	drwg no	rev no
1810	2101	A