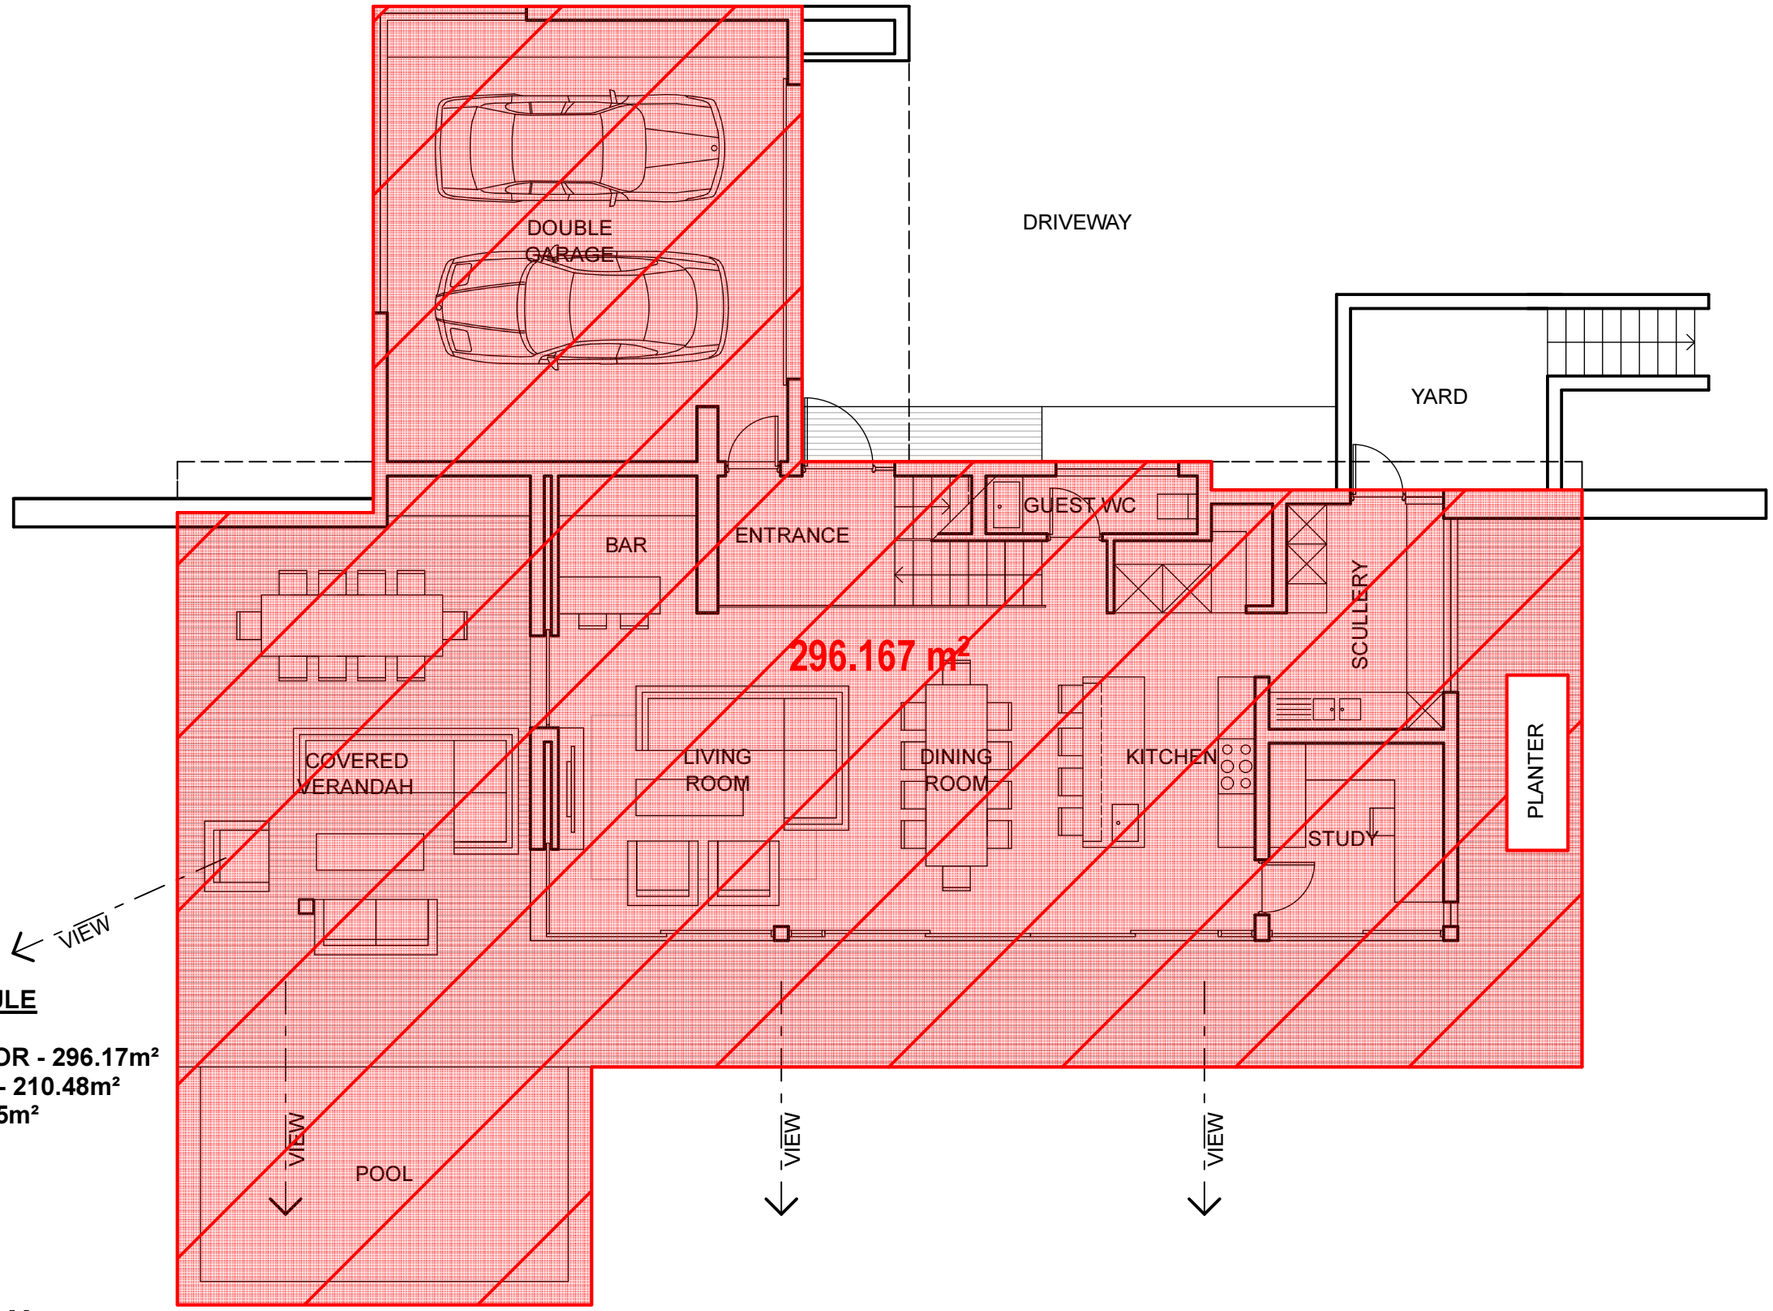

AREA SCHEDULE

GROUND FLOOR - 296.17m²
FIRST FLOOR - 210.48m²
TOTAL = 506.65m²

UNIT TYPE H
LEVEL 0 - FLOOR PLAN AND AREAS

SCALE 1:100 @ A3

DATE: 2016_02_12

TAHARI COASTAL ESTATE

METROPOLE ARCHITECTS

33 CHURCHILL ROAD, DURBAN, KWAZULU-NATAL, SOUTH AFRICA
TEL: +27 31 303 7858 FAX: +27 31 303 7538
EMAIL: info@metropolearchitects.com
WEB: www.metropolearchitects.com

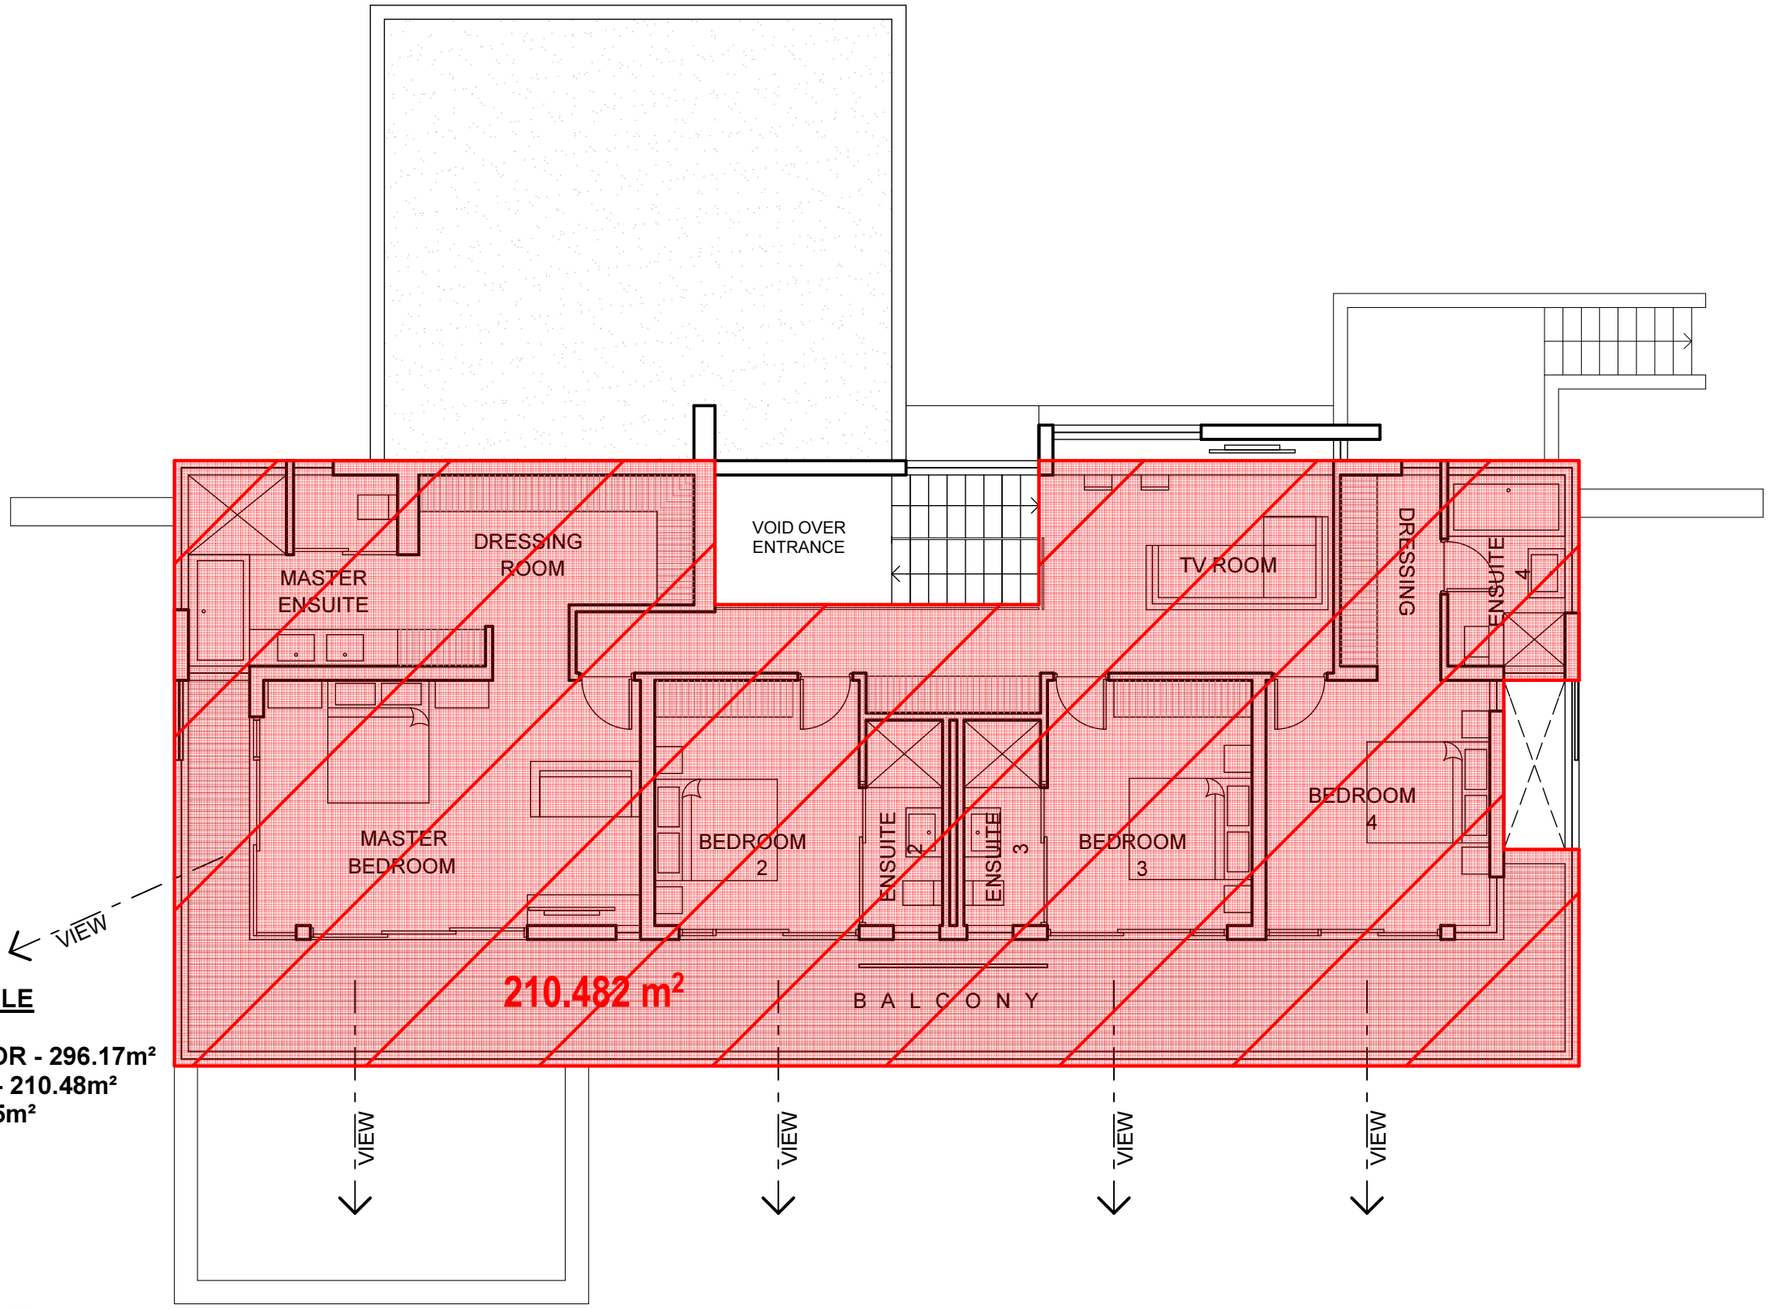

AREA SCHEDULE

GROUND FLOOR - 296.17m²
FIRST FLOOR - 210.48m²
TOTAL = 506.65m²

UNIT TYPE H
LEVEL 1 - FLOOR PLAN AND AREAS

SCALE 1:100 @ A3

DATE: 2016_02_12

TAHARI COASTAL ESTATE

METROPOLE ARCHITECTS

33 CHURCHILL ROAD, DURBAN, KWAZULU-NATAL, SOUTH AFRICA
TEL: +27 31 303 7858 FAX: +27 31 303 7538
EMAIL: info@metropolearchitects.com
WEB: www.metropolearchitects.com